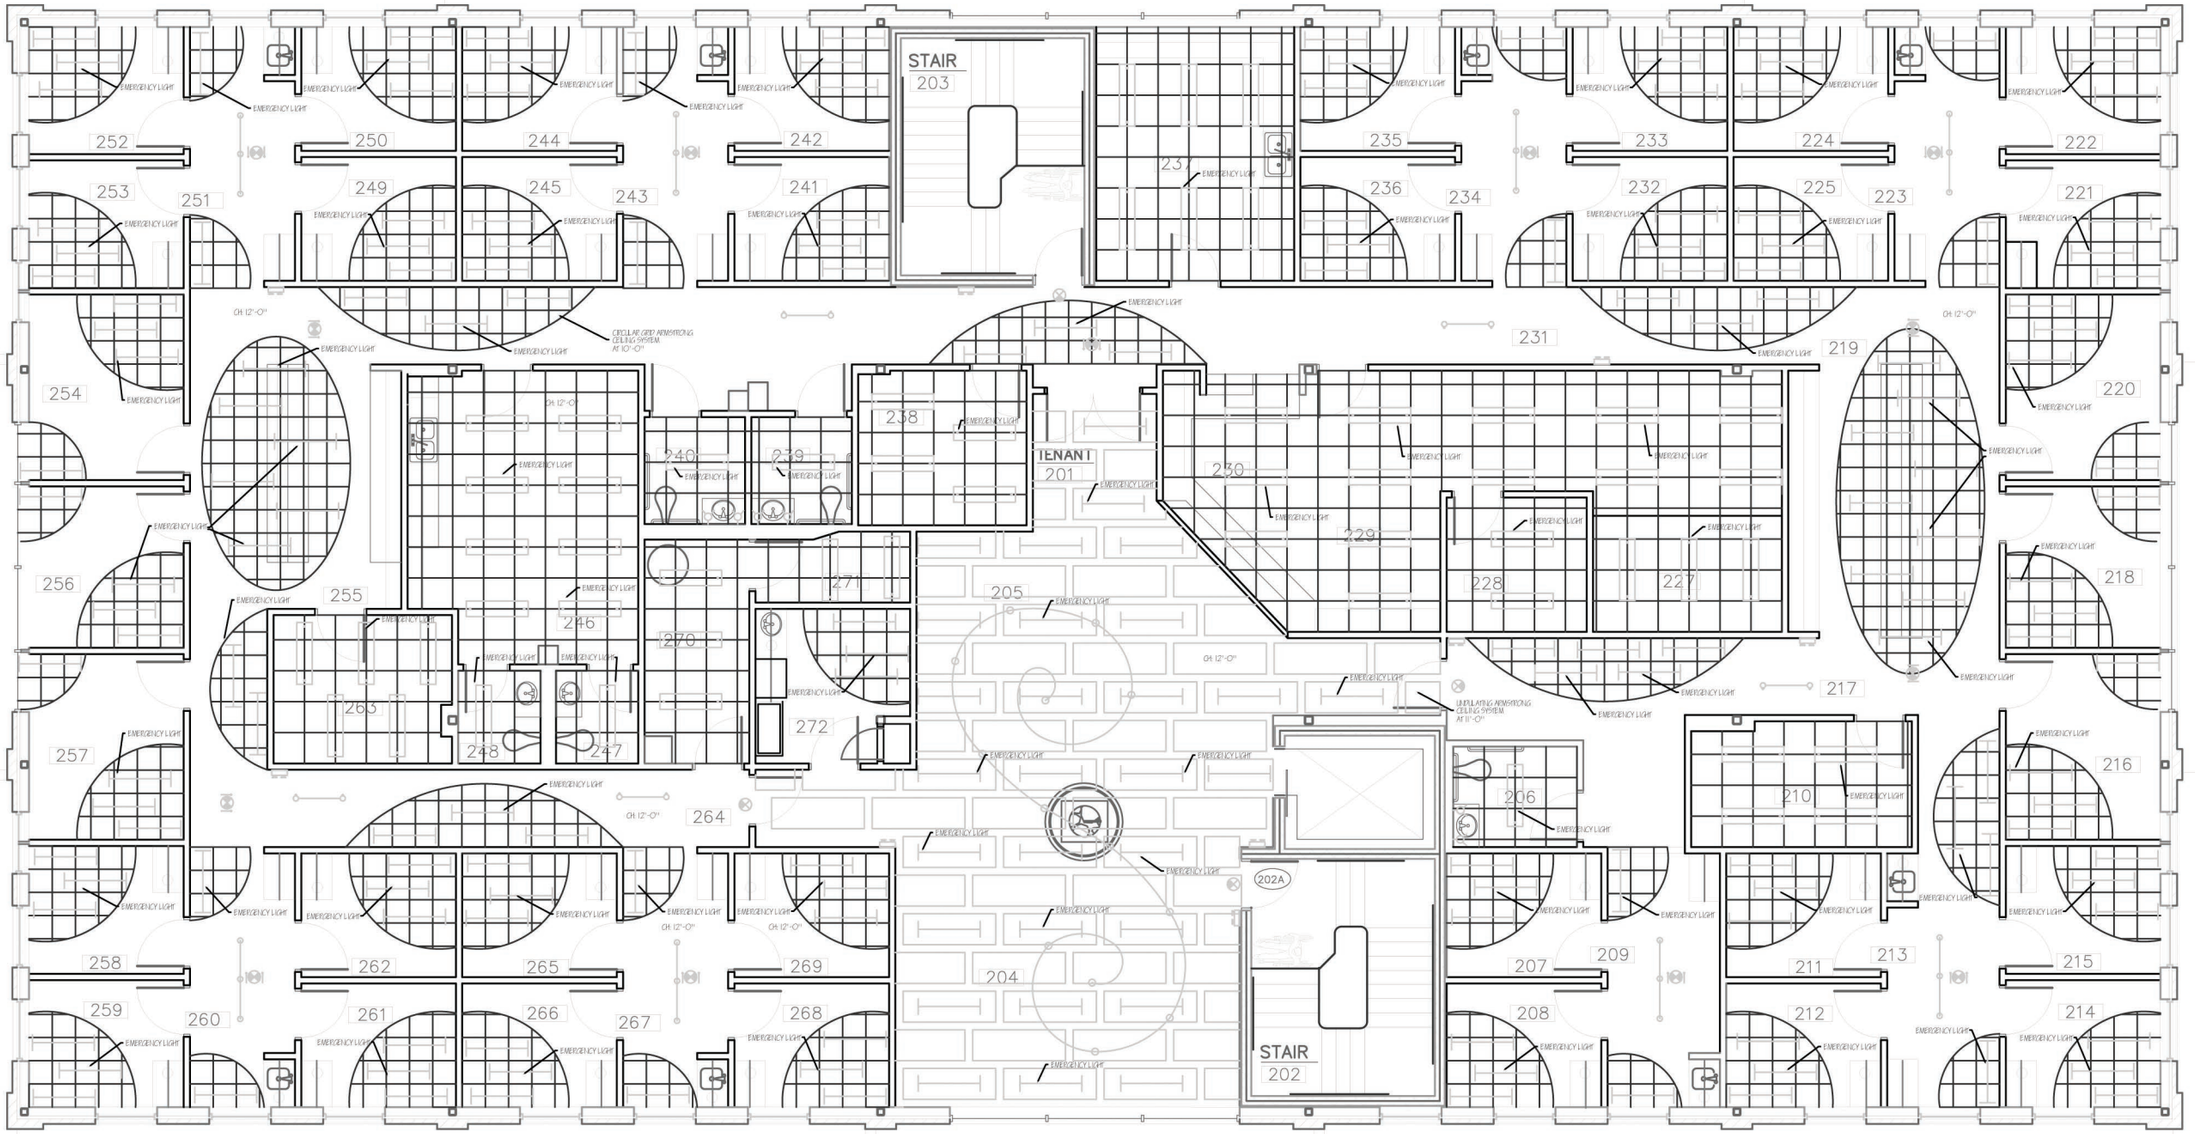

LIGHTING LEGEND

- SUSPENDED PREP LIGHTING, CIRCLE 4OT-1T2-926-4' (1) MOT/25V/WH, 9200 LUMENS, EFFICIENCY 64.2% ITEM BEFORE **B2DHLO
- 4' PREP LIGHTING, RNF-1640TB-UNV-E5YI, ELECTRONIC BALLAST, F54T5/ SP35 LAMPS, 4420 LUMENS, EFFICIENCY 94.8% ITEM BEFORE: 122PLC, LBX= FS-6T
- EXIT LIGHT, EDGE-LIT UNIVERSAL EXITS, SELF POWERED, SINGLE OR DOUBLE FACE, LED LAMPS
- WALL SCONCE, 6022 WM MOUNT LUMINOUS CYLINDER, NCI / 140, 347V | FC- POLISHED CHROME
- SPAN ACCENT FOR TRACK SYSTEM, HORIZON CLASSIC LOW VOLTAGE PENDANT, 50PC (ONE ROW MB6) / 14 FLEXIBLE TRACK SYSTEM, 2-6CWH LCDV FEED WITH STEM / CANOPY
- PENDANT FOR TRACK SYSTEM, LV2CD24 SPAN, ROW MB6 ACCENT
- BATTERY OPERATED EMERGENCY LIGHT
- SPAN ACCENT FOR TRACK SYSTEM, HORIZON CLASSIC LOW VOLTAGE DIRECTIONAL, ROW MB6 / 14 FLEXIBLE TRACK SYSTEM, 2-6CWH LCDV FEED WITH STEM / CANOPY

ALL ARMSTRONG UNDULATING SPECIALTY CEILING SYSTEMS HUNG AT 11'-0"
ALL ARMSTRONG CIRCULAR GRID SPECIALTY CEILING SYSTEMS HUNG AT 10'-0"
ALL EMERGENCY LIGHTS ARE NOTED ON PLAN.

BENNETT PEDIATRICS

SCALE: 3/32"=1'-0"		DRAWN BY: B. SCHWARZ
DATE: SPRING 2012		
IDES 4760 CONTRACT I		
Reflected Ceiling Plan		SHEET: I