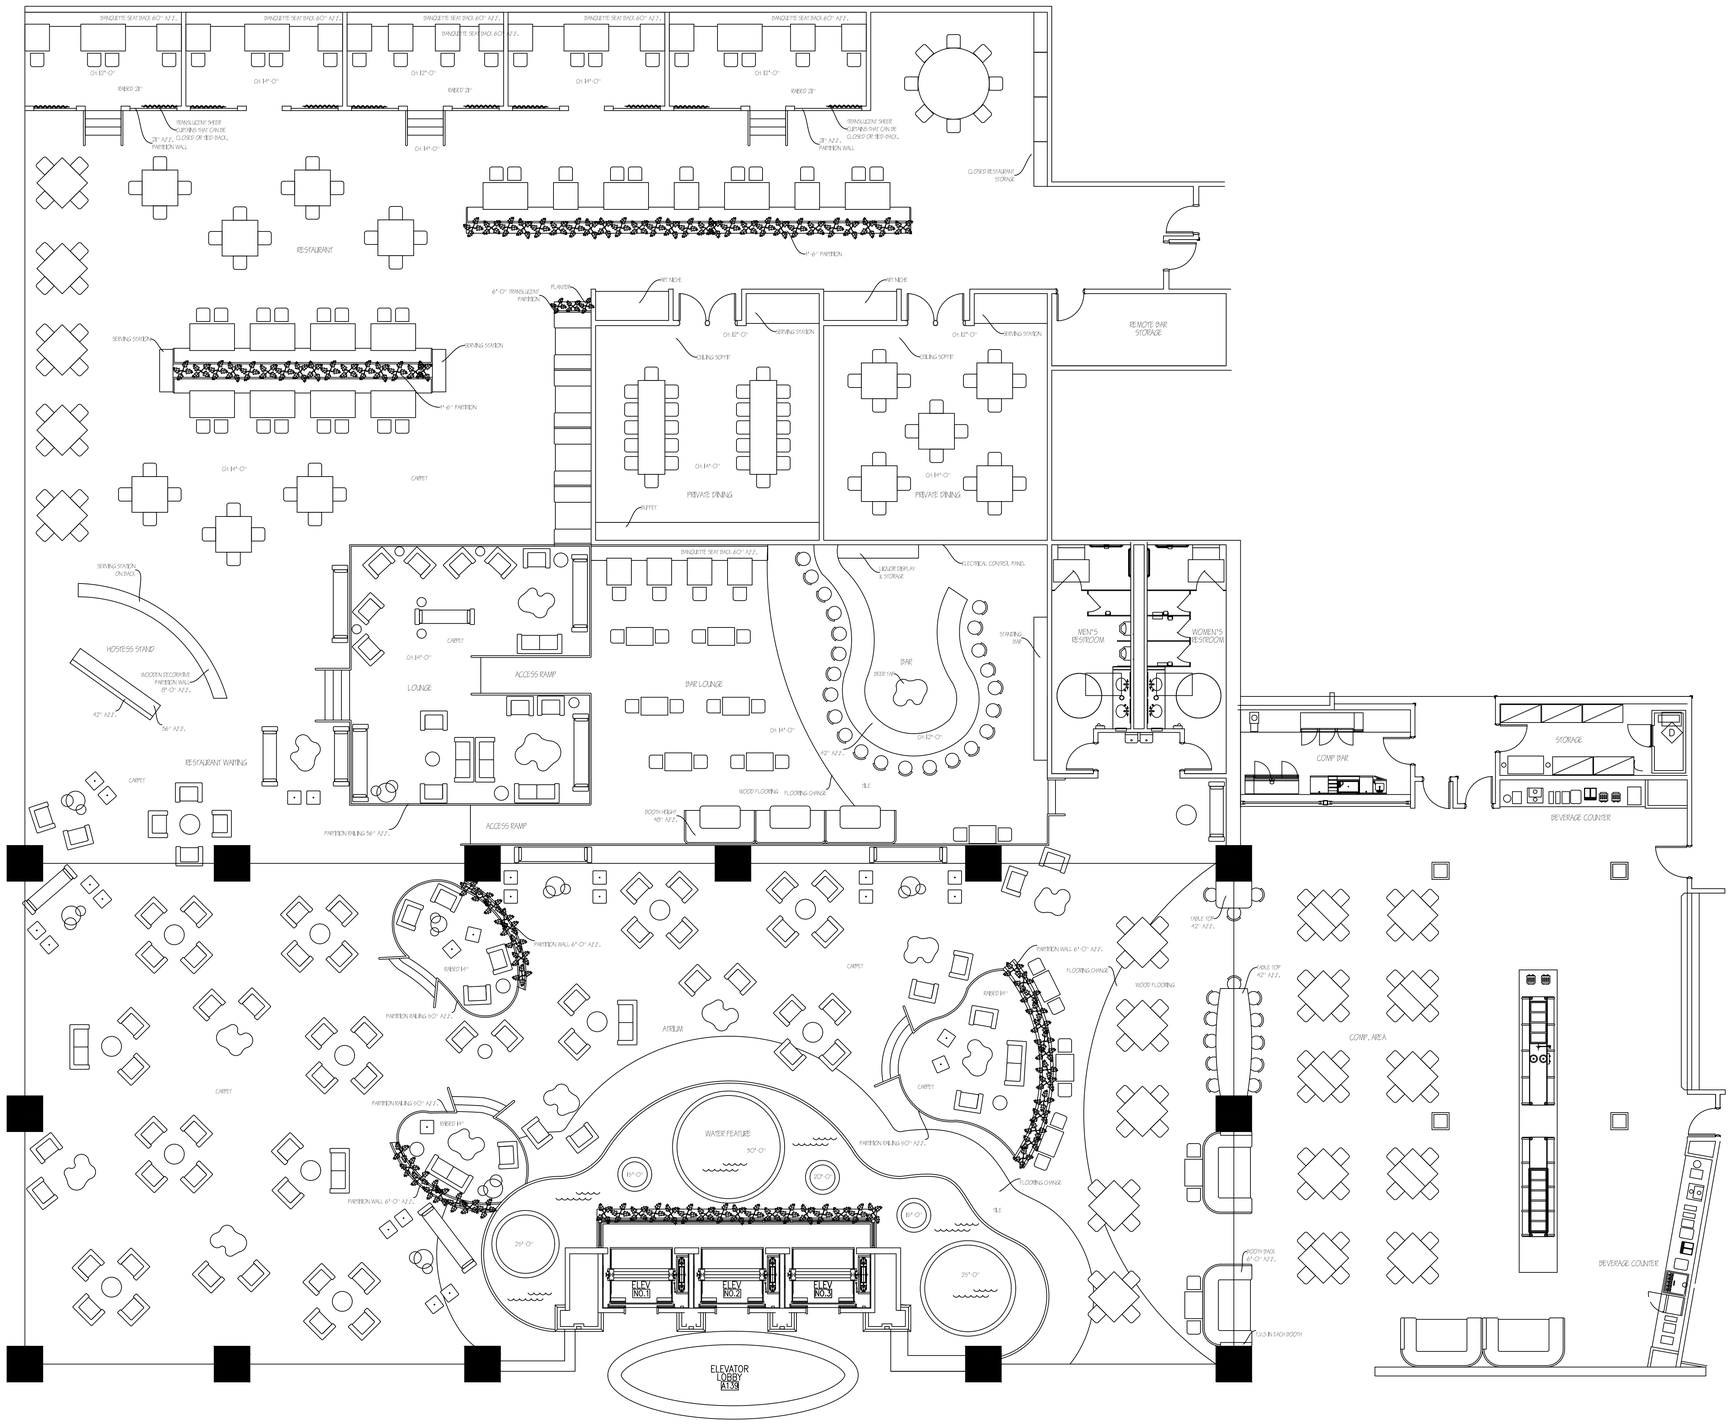

EMBASSY SUITES - SAN ANTONIO, TX

SCALE: 1/8"=1'-0"	DRAWN BY: B. SCHWARZ
DATE: SPRING 2012	
IDES 4770 CONTRACT II	
FURNITURE PLAN	SHEET: 1 OF 3